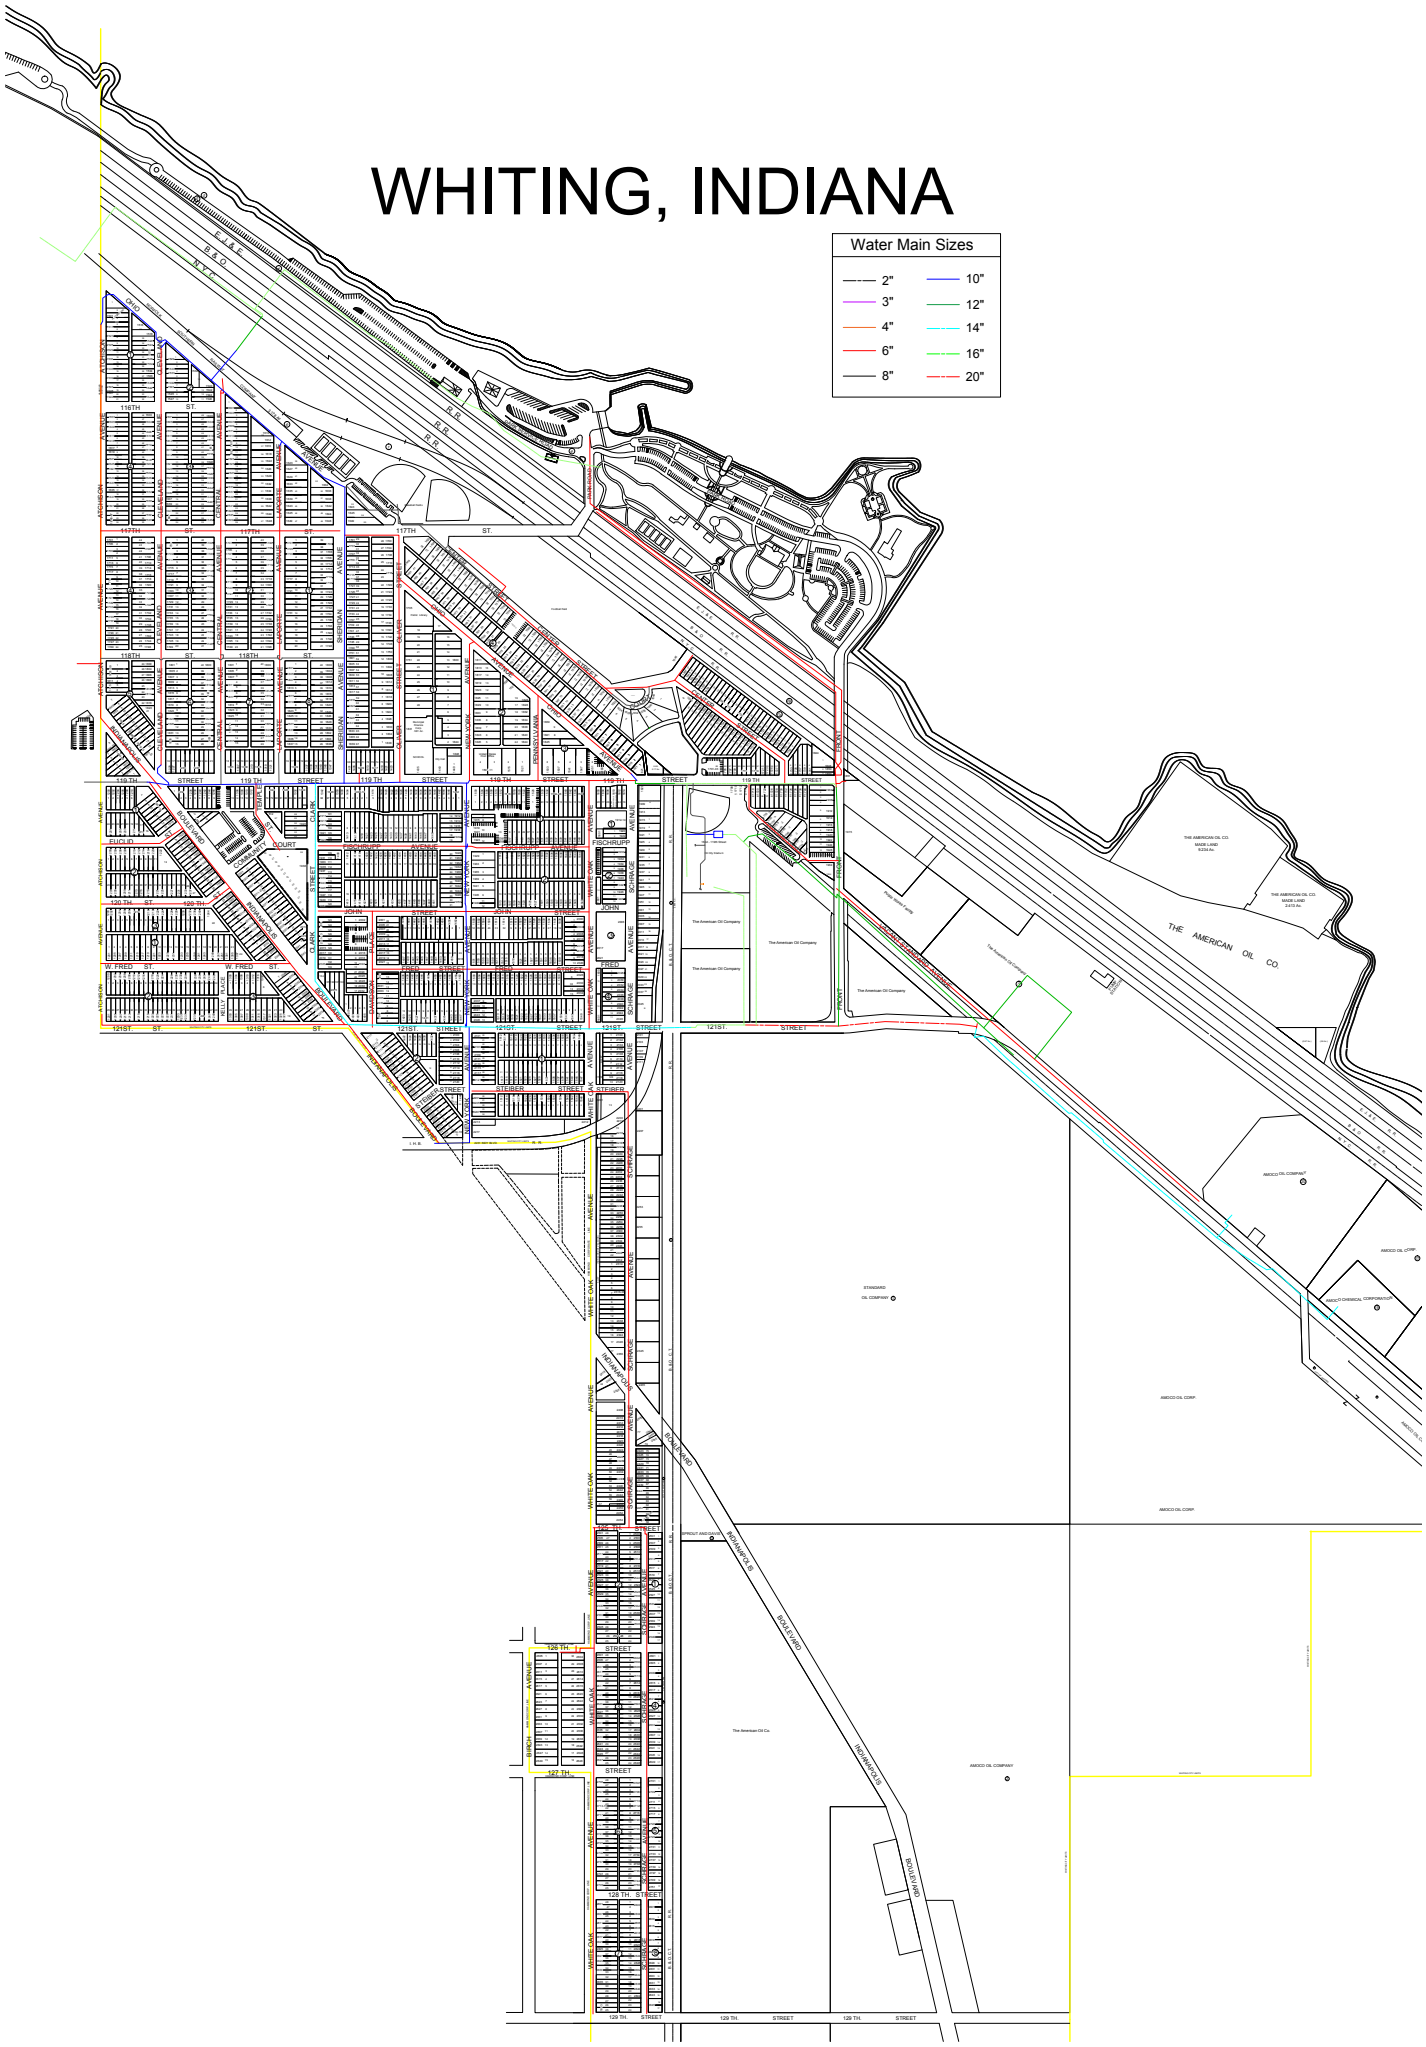WHITING, INDIANA